Plotted By: JUSTIN SANFORD
Save Date: 3/30/2011 9:42 AM
File Name: G:\Proj-07\07074_Crossroads\07074CAD\L-5.13_Proposed Subcatchment.dwg

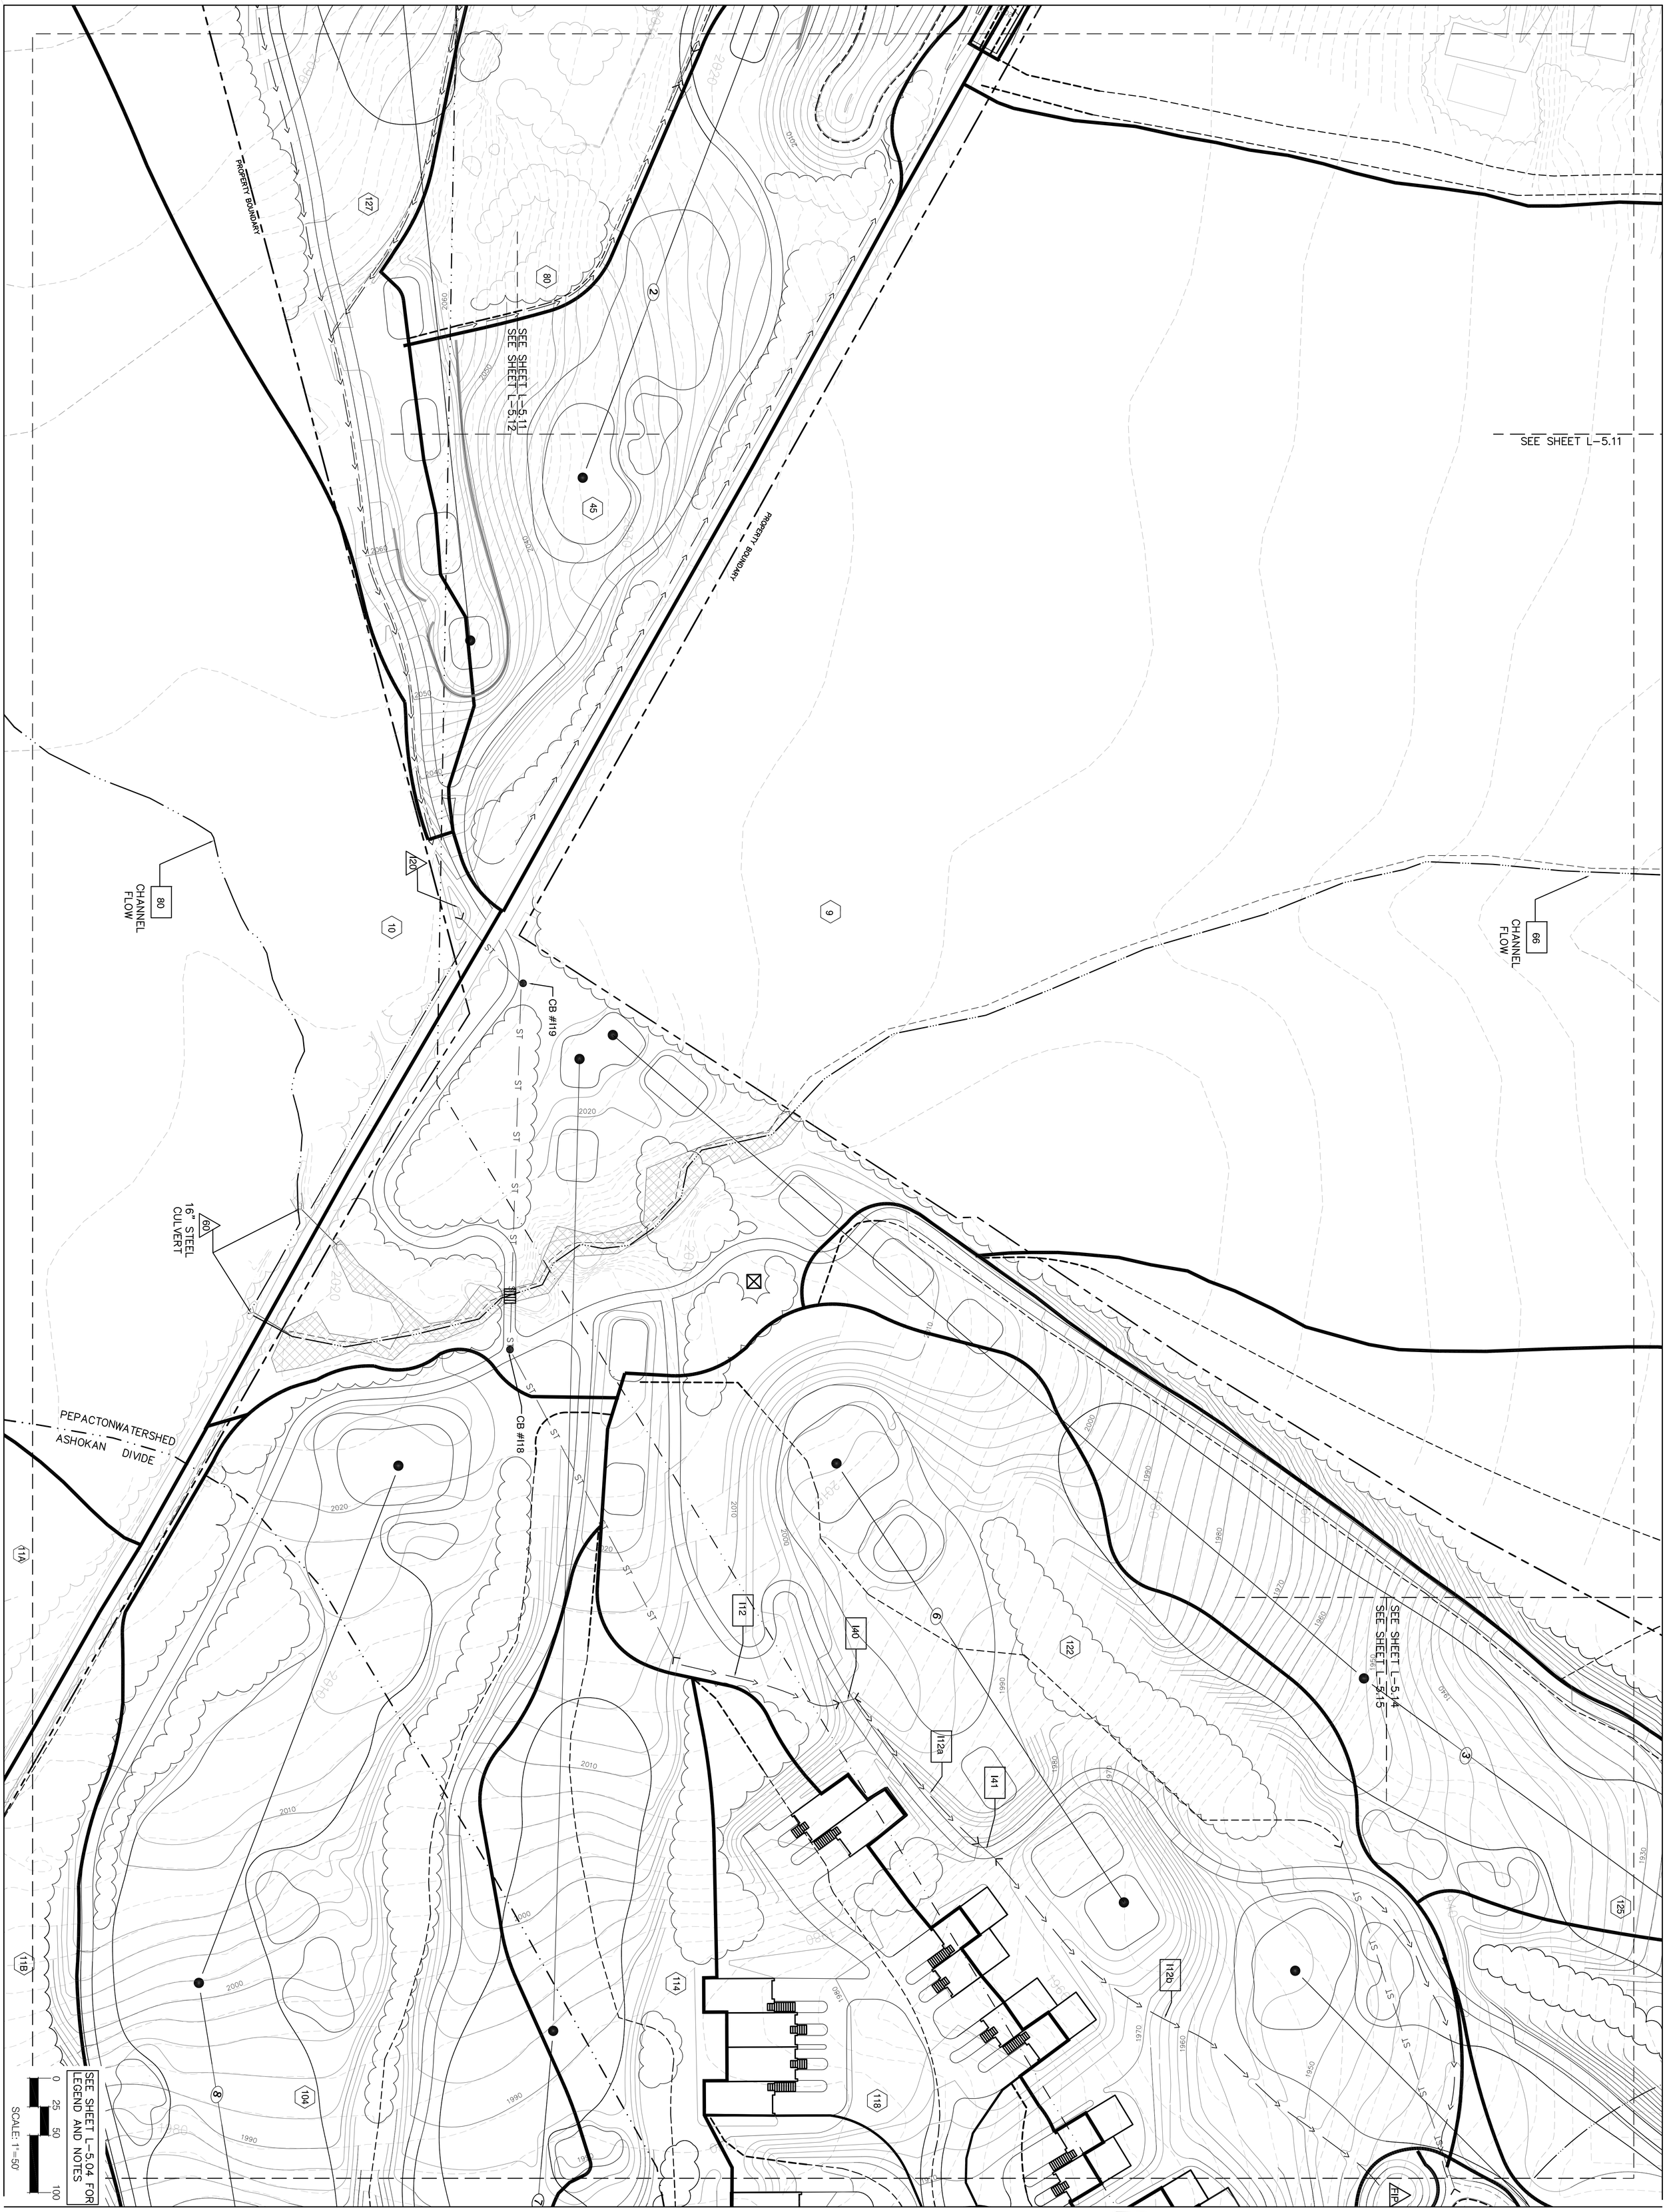

The Modified Belleayre Resort at Catskill Park

Wildacres Resort & The Highmount Spa Resort
Town of Shandaken & Town of Middletown, New York

Title

Proposed Subcatchment Diagram

PREPARED FOR:

Crossroads Ventures, L.L.C.
PO Box 267
Mt. Tremper, NY 12457

Key Plan

NORTH

Revisions

Project: 07074
Date: 03/30/2011
Drawing L-5.13

Submission:

FOR REGULATORY APPROVALS ONLY

This drawing is not certified for the purpose of construction unless it is specifically noted as issued for construction.

Unauthorized alteration or addition to this document is a violation of Section 7209 of the New York State Education Law

© the LA Group 2010

Design MJT/DRC
Drawn MJT/JTS
Checked DCK/DRC

the LA group
Landscape Architecture and Engineering, PC
40 Long Alley
Saratoga Springs
New York 12866
P 518/587-8100
F 518/587-0180
www.thelagroup.com