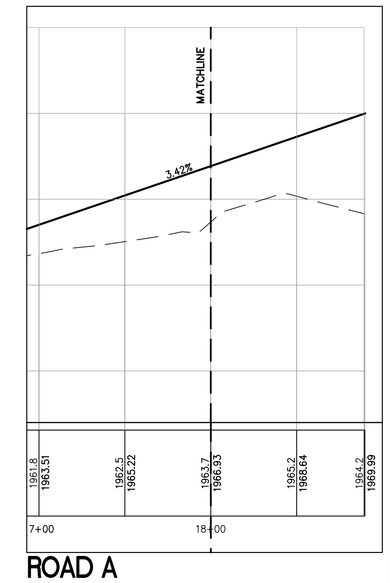

ROAD A
STA 18+00 - STA 18+89.73

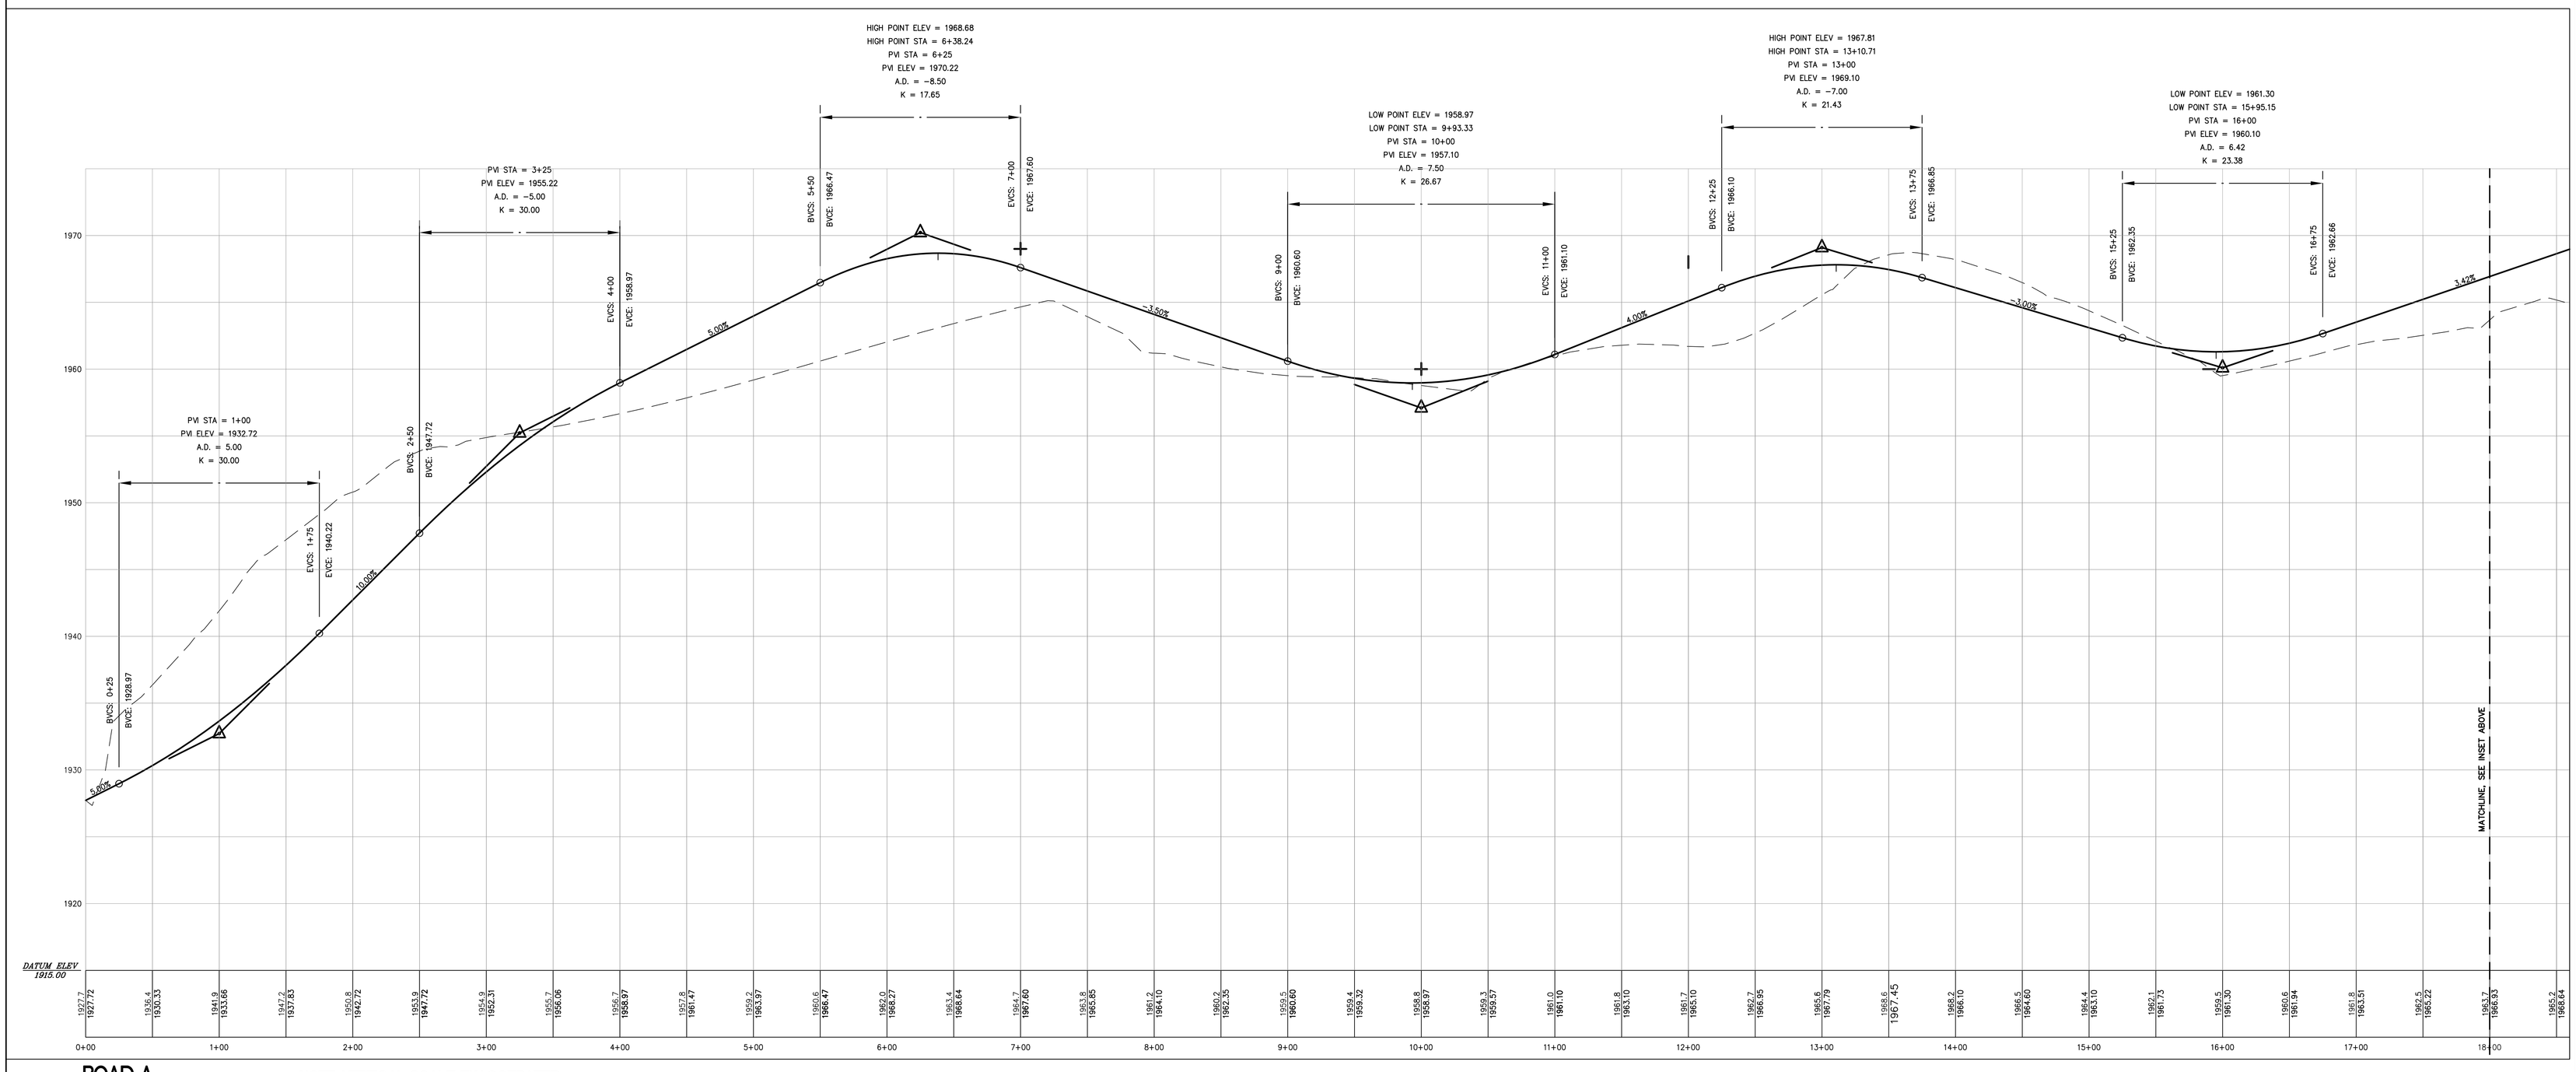

ROAD A
STA 0+00 - STA 18+00

NOTE: VERTICAL SCALE EXAGGERATED
HORIZONTAL: 1"=50'
VERTICAL: 1"=10'

the LA group
Landscape Architecture and Engineering, PC
40 Long Alley
Saratoga Springs
New York 12866
P 518/587-8100
F 518/587-0180
www.thelagroup.com

Unauthorized alteration or addition to this document is a violation of Section 7209 of the New York State Education Law

© the LA Group 2010

Design MJT/JTS
Drawn MJT/JTS
Checked KJF/SJA

This drawing is not certified for the purposes of construction, unless it is specifically noted as issued for construction.

Submission:
FOR REGULATORY APPROVALS ONLY

PREPARED FOR:
Crossroads Ventures, L.L.C.
PO Box 267
Mt. Tremper, NY 12457

The Modified Belleayre Resort at Catskill Park
Wildacres Resort & The Highmount Spa Resort
Town of Shandaken & Town of Middletown, New York

Key Plan

Title
Road Profiles- Road A: Front 9 Village

Revisions

Project: 07074
Date: 03/30/2011

Drawing
L-7.00

Plotted By: JUSTIN SAWYER
Plot Date: 3/30/2011 11:17:49 AM
File Name: G:\Proj\07\07074_Crossroads\07074CADD\L-7.00_Road Profiles.dwg